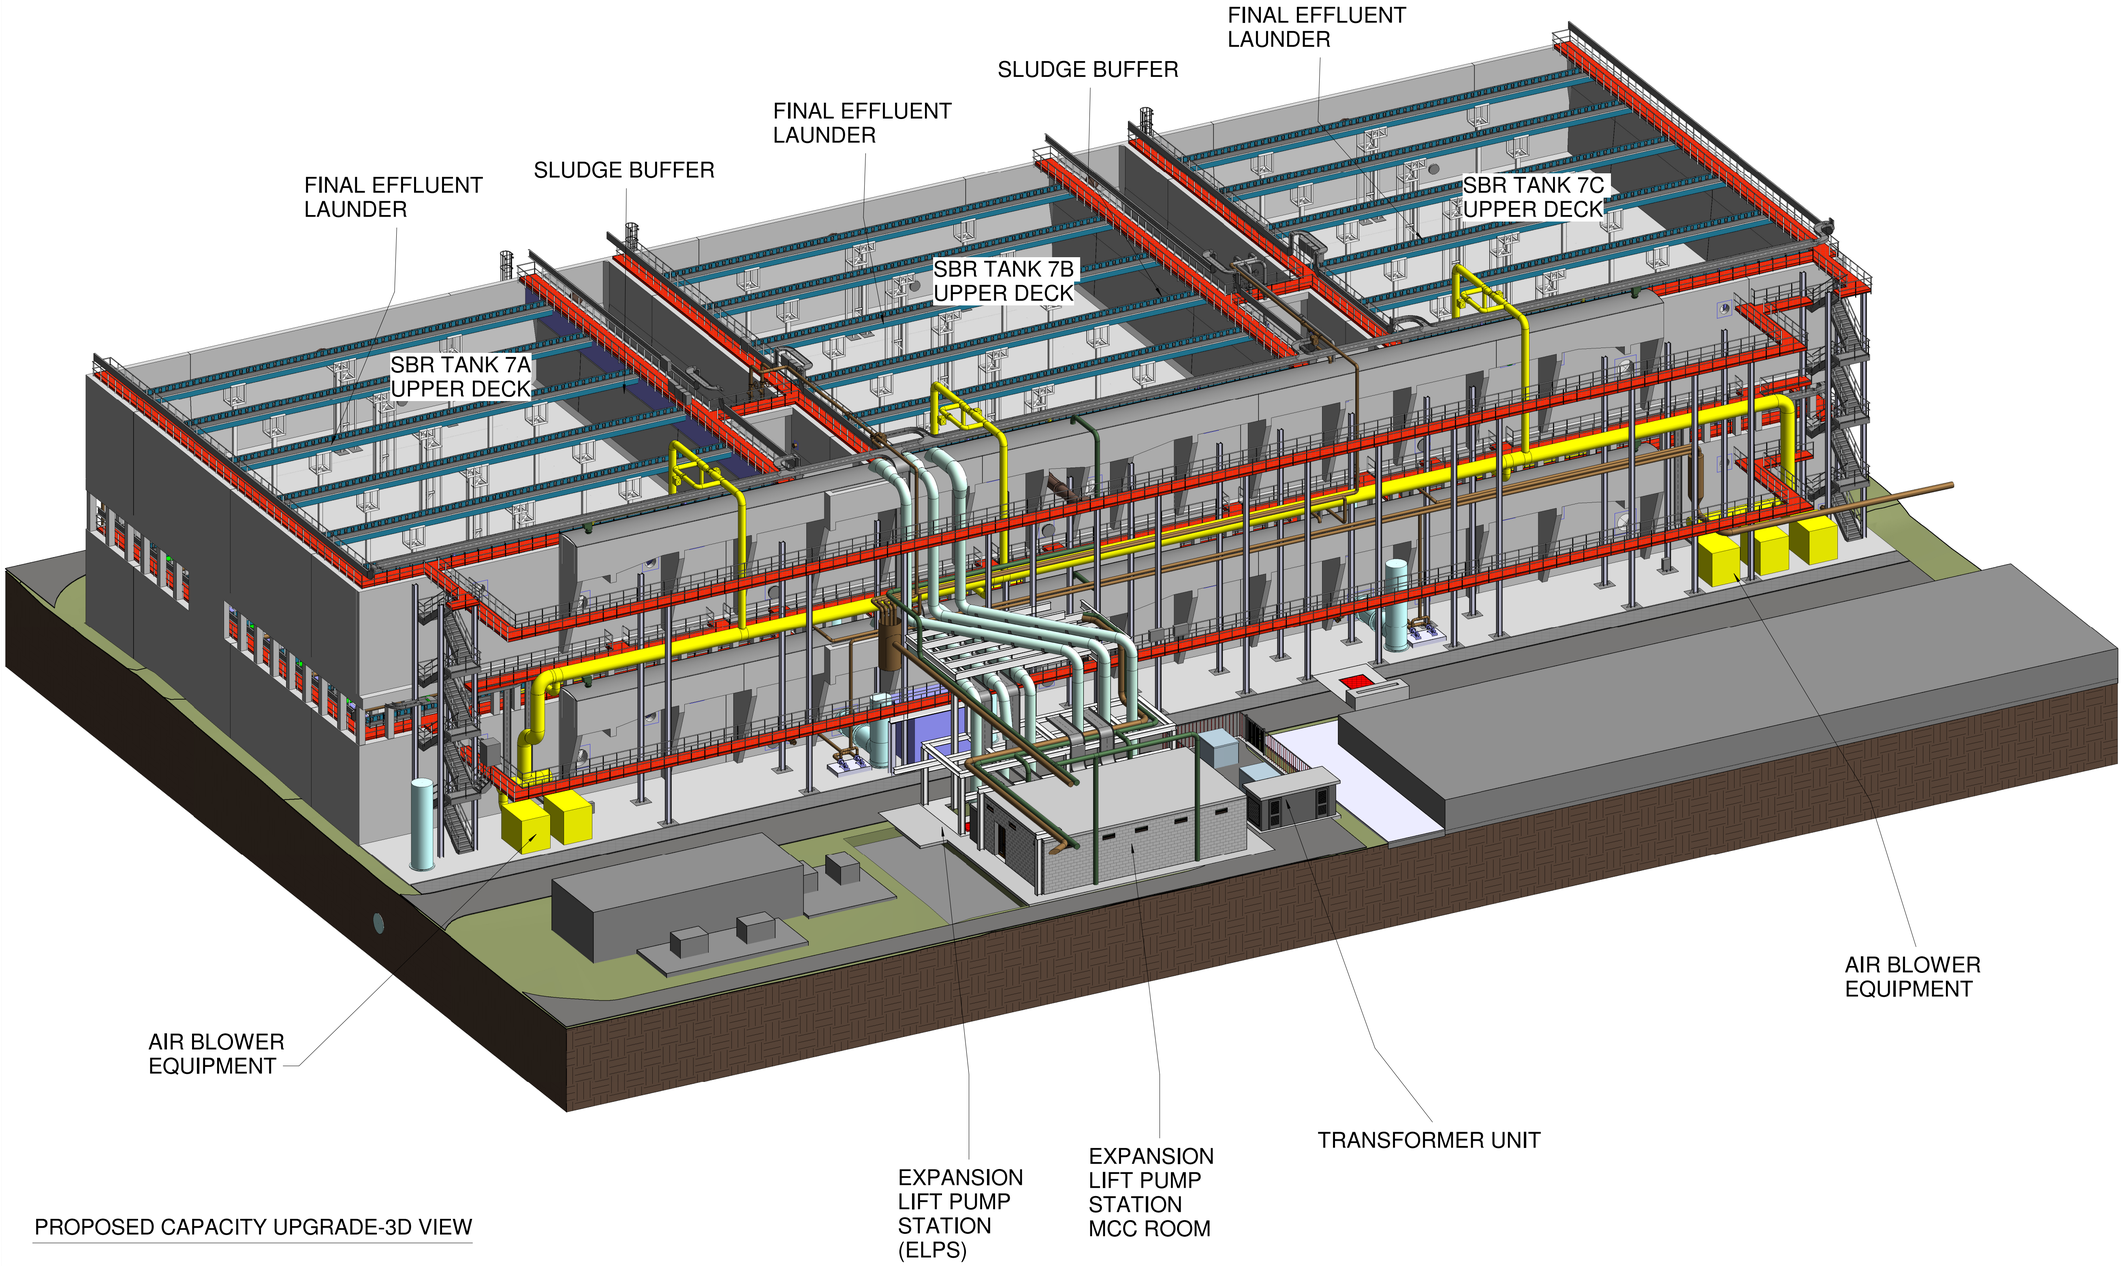

PROPOSED CAPACITY UPGRADE-3D VIEW

NOTE:

CONFIDENTIAL,NO THIRD PARTY DISCLOSURE ALLOWED.
All rights reserved.
© J.B.Barry and Partners
T.J O'Connor and Associates
Royal Haskoning DHV 2014
All levels are in metres and relate to O.S. Datum Malin.

Revision Description	Drawn:	Date:	Rev:
PLANNING APPLICATION	LHA	JUNE 2018	0

Client:

UISCE ÉIREANN - IRISH WATER
Colvill House
24-26 Talbot St
Dublin 1
Tel: 1890 278 278
ntl: +353-1-707 2828
email: info@water.ie
web: www.water.ie

Scheme:

RINGSEND WASTEWATER TREATMENT PLANT UPGRADE PROJECT

Project:

RINGSEND WASTEWATER TREATMENT PLANT

Clients Representative:

TJ O'Connor & Associates
Corrig House
Corrig Road
Sandyford
Dublin 18, Ireland
Tel: +353-1-2952321
email: tjoc@iol.ie
web: www.tjoc.ie
TJ O'CONNOR & ASSOCIATES CONSULTING ENGINEERS

J. B. Barry and Partners Limited
Classon House
Dundrum Business
Park Dundrum Road
Dublin 14
Tel: +353 1 485 1400
email: info@jbbarry.ie
web: www.jbbarry.ie

Royal HaskoningDHV
PO Box 1132
3800 BC Amersfoort
The Netherlands
Tel: +31-88-348200 email: info@rhdhv,com
web: www.royalhaskoningdhv.com
Royal HaskoningDHV Enhancing Society Together

Drawn By:	Checked By:	Approved By:	Date:
LHA	MH	MH	FEB 2018

Client Project Ref: IW-RGD/10000308

Project Stage:

Internal Project Ref: Ring01/JBB-Y14701/TJOC-14040RHDHV-BB4342@A1

Drawing Title:

PROPOSED CAPACITY UPGRADE, AIR BLOWERS AND ELPS-3D VIEW

Scales: 1:200

Drawing No: Y15710-PL-945

Rev: 0

P:\Y15 Projects\Y15710-RingE\IS\Cad Drawings\Planning Application\PLANNING MODEL\Ringsend Expansion - Internals 2016.rvt